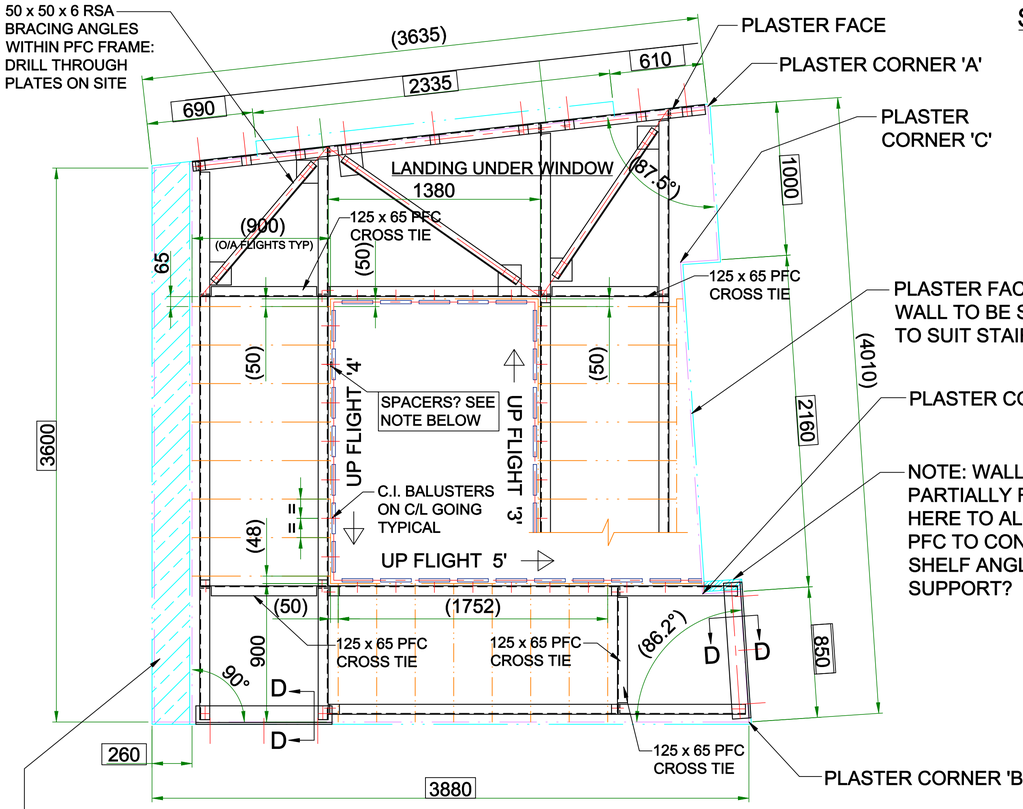

SECTION B - B

(AT UPPER LEVEL)

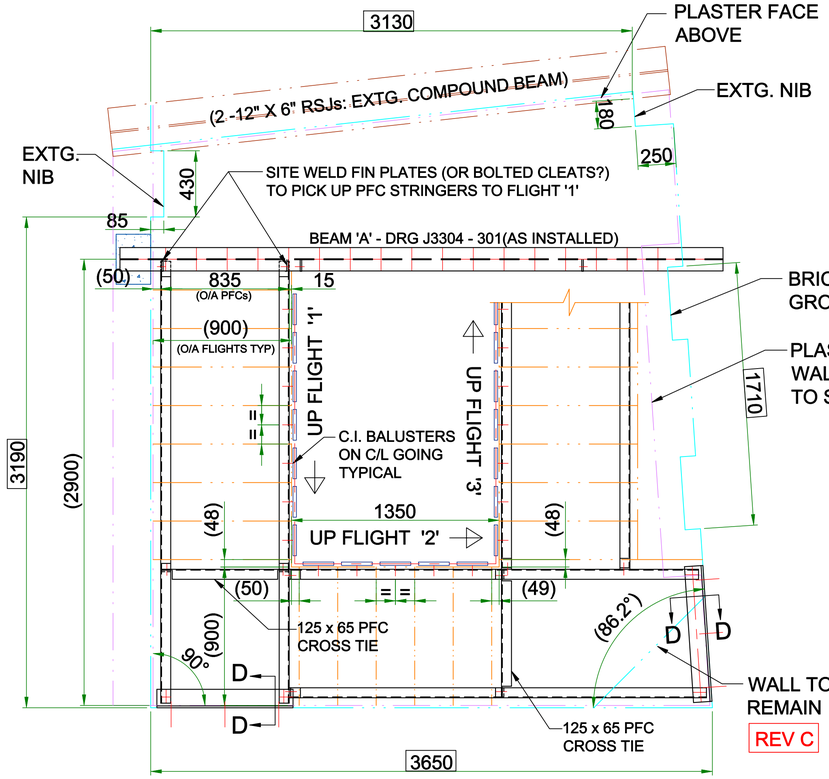

SECTION A - A

(AT LOWER LEVEL)

SITE SURVEY DIMENSIONS 'BOXED'

(FROM EXTG. PLASTER FACES)

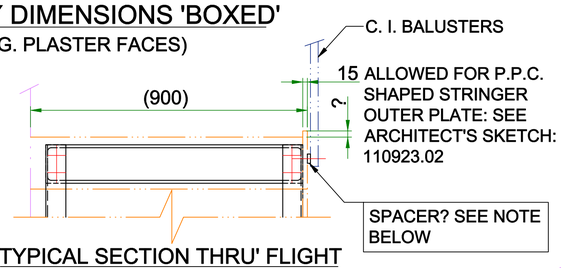

TYPICAL SECTION THRU' FLIGHT

(1 : 10)

NOTES:

1) ALL METALWORK PRIMER PAINTED TO ENGR'S SPECIFICATION
2) ALL BOLTS GR. 8.8 & M16 U.N.O.
3) FOR DETAILS REFER TO DRG. J3304 - 402 / 403

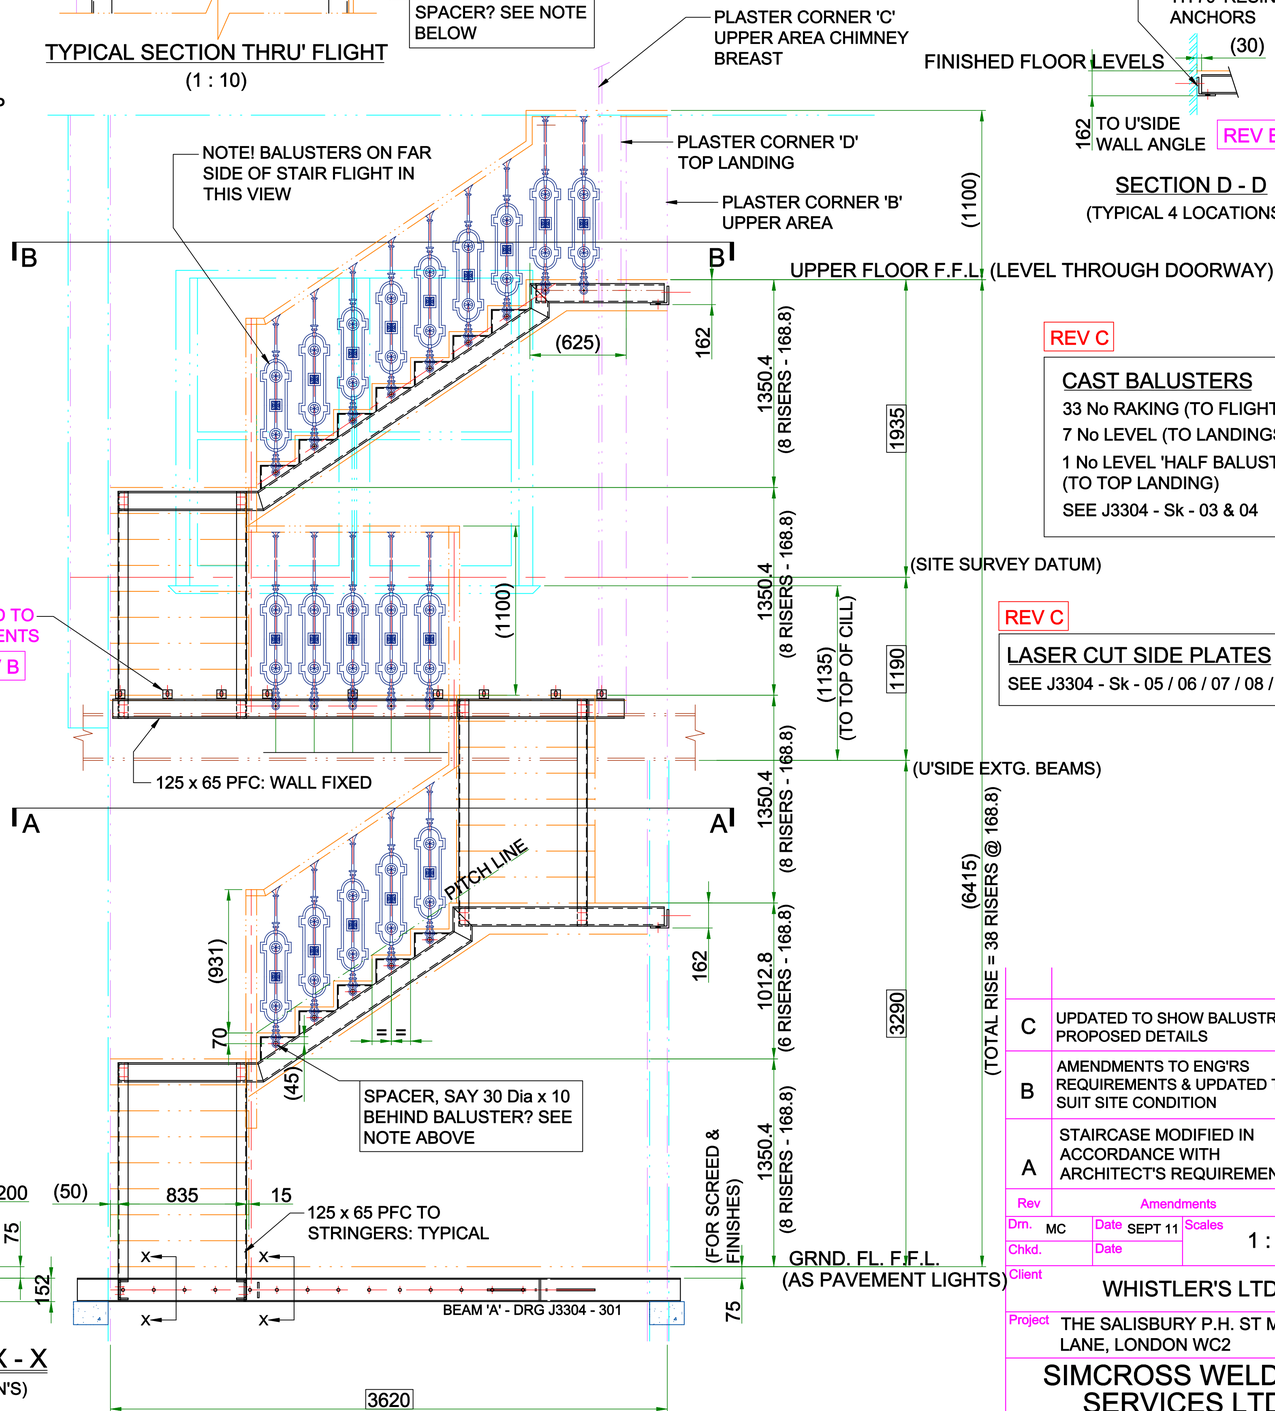

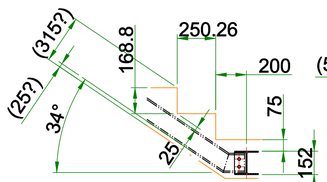

SECTION X - X

(TYP. 2 POSN'S)

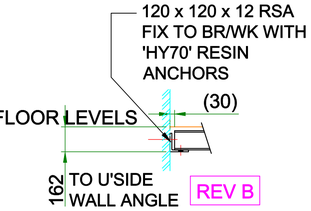

SECTION D - D

(TYPICAL 4 LOCATIONS)

REV C

CAST BALUSTERS

33 No RAKING (TO FLIGHTS)
7 No LEVEL (TO LANDINGS)
1 No LEVEL 'HALF BALUSTER' (TO TOP LANDING)
SEE J3304 - Sk - 03 & 04

REV C

LASER CUT SIDE PLATES

SEE J3304 - Sk - 05 / 06 / 07 / 08 / 09 / 010

SECTION THROUGH LOOKING TOWARDS FRONT (FROM BACK WALL)

(St MARTIN'S COURT)

Rev	Amendments	Date / Sig.
C	UPDATED TO SHOW BALUSTRADE PROPOSED DETAILS	26.11.11 / MC
B	AMENDMENTS TO ENG'RS REQUIREMENTS & UPDATED TO SUIT SITE CONDITION	17.10.11 / MC
A	STAIRCASE MODIFIED IN ACCORDANCE WITH ARCHITECT'S REQUIREMENTS	26.09.11 / MC

Drn. MC | Date SEPT 11 | Scales 1 : 20
Chkd. | Date

Client: WHISTLER'S LTD.

Project: THE SALISBURY P.H. ST MARTIN'S LANE, LONDON WC2

SIMCROSS WELDING SERVICES LTD.
THE MAINTENANCE DEPOT, FURTHERFIELD, OFF SOUTH WAY ABBOTS LANGLEY HERTS. WD5 0PL
Tel: 01923 264415 Fax: 01923 267536

Drawing Title: G. A. OF STAIRCASE TO St MARTIN'S COURT ELEVATION

Drawing No. J3304 - 401 | Rev. C